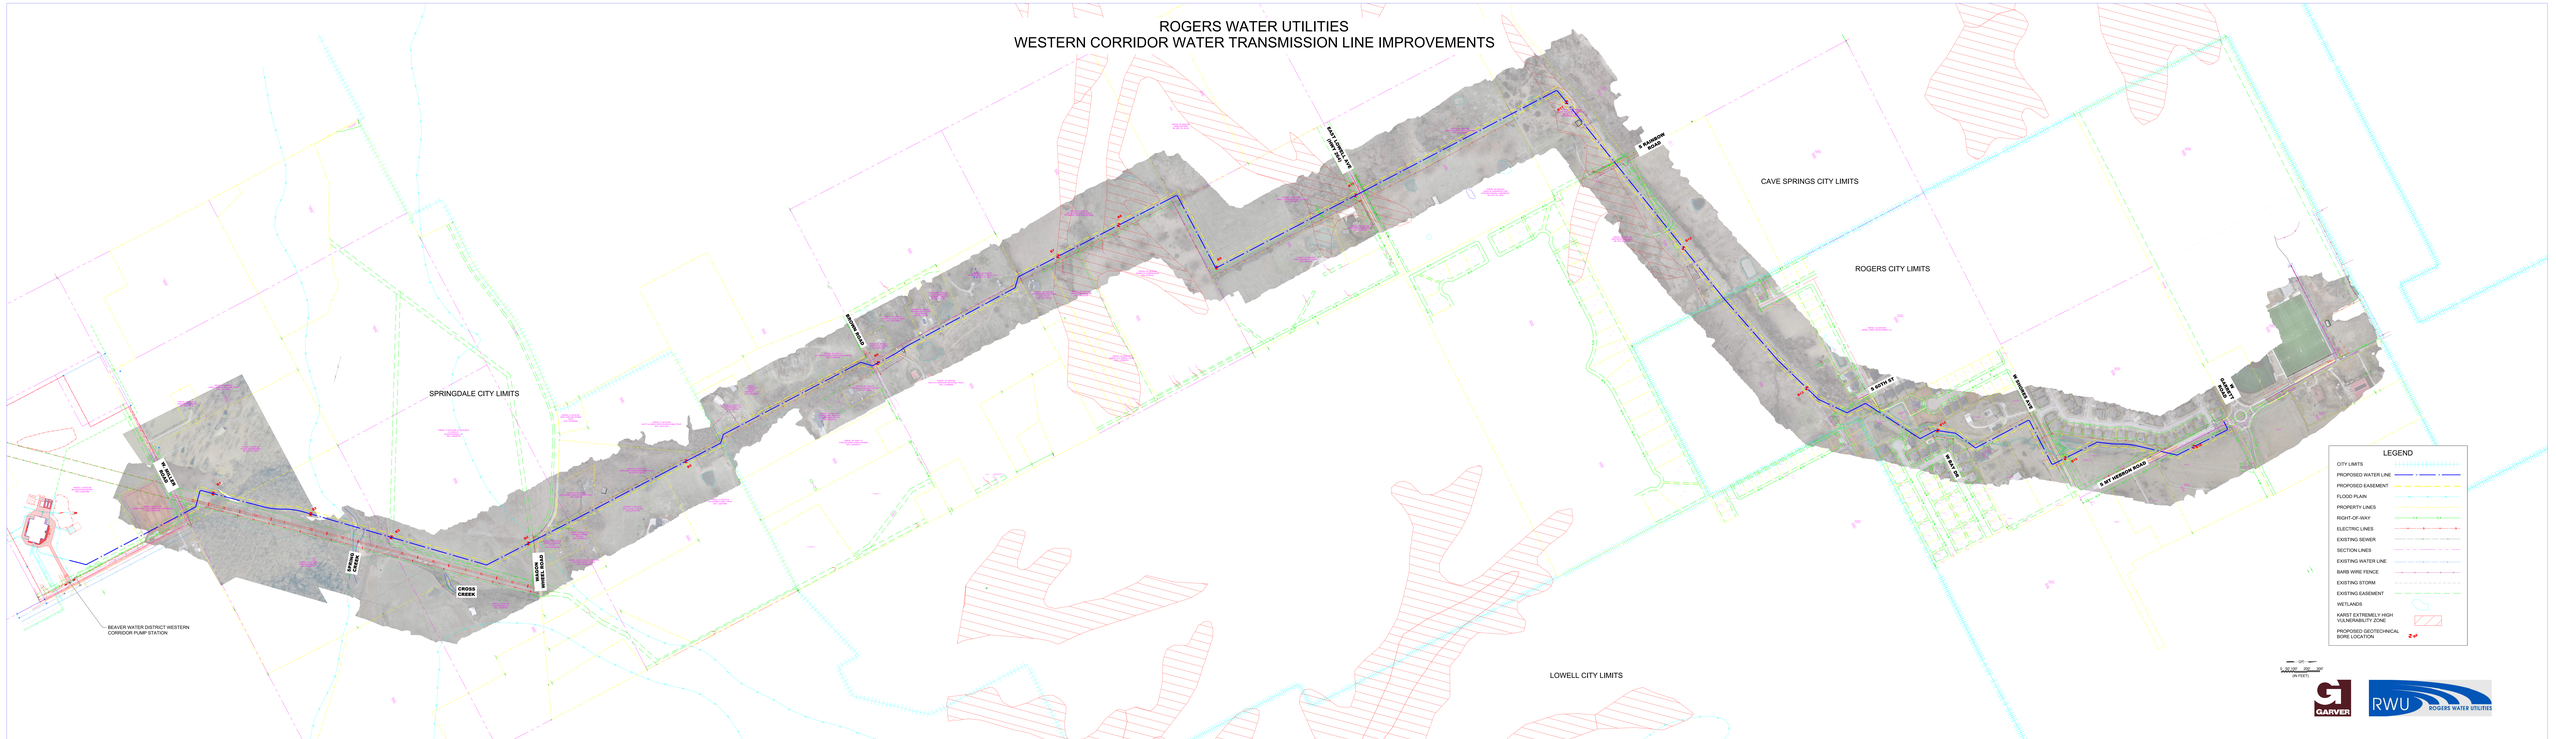ROGERS WATER UTILITIES
WESTERN CORRIDOR WATER TRANSMISSION LINE IMPROVEMENTS